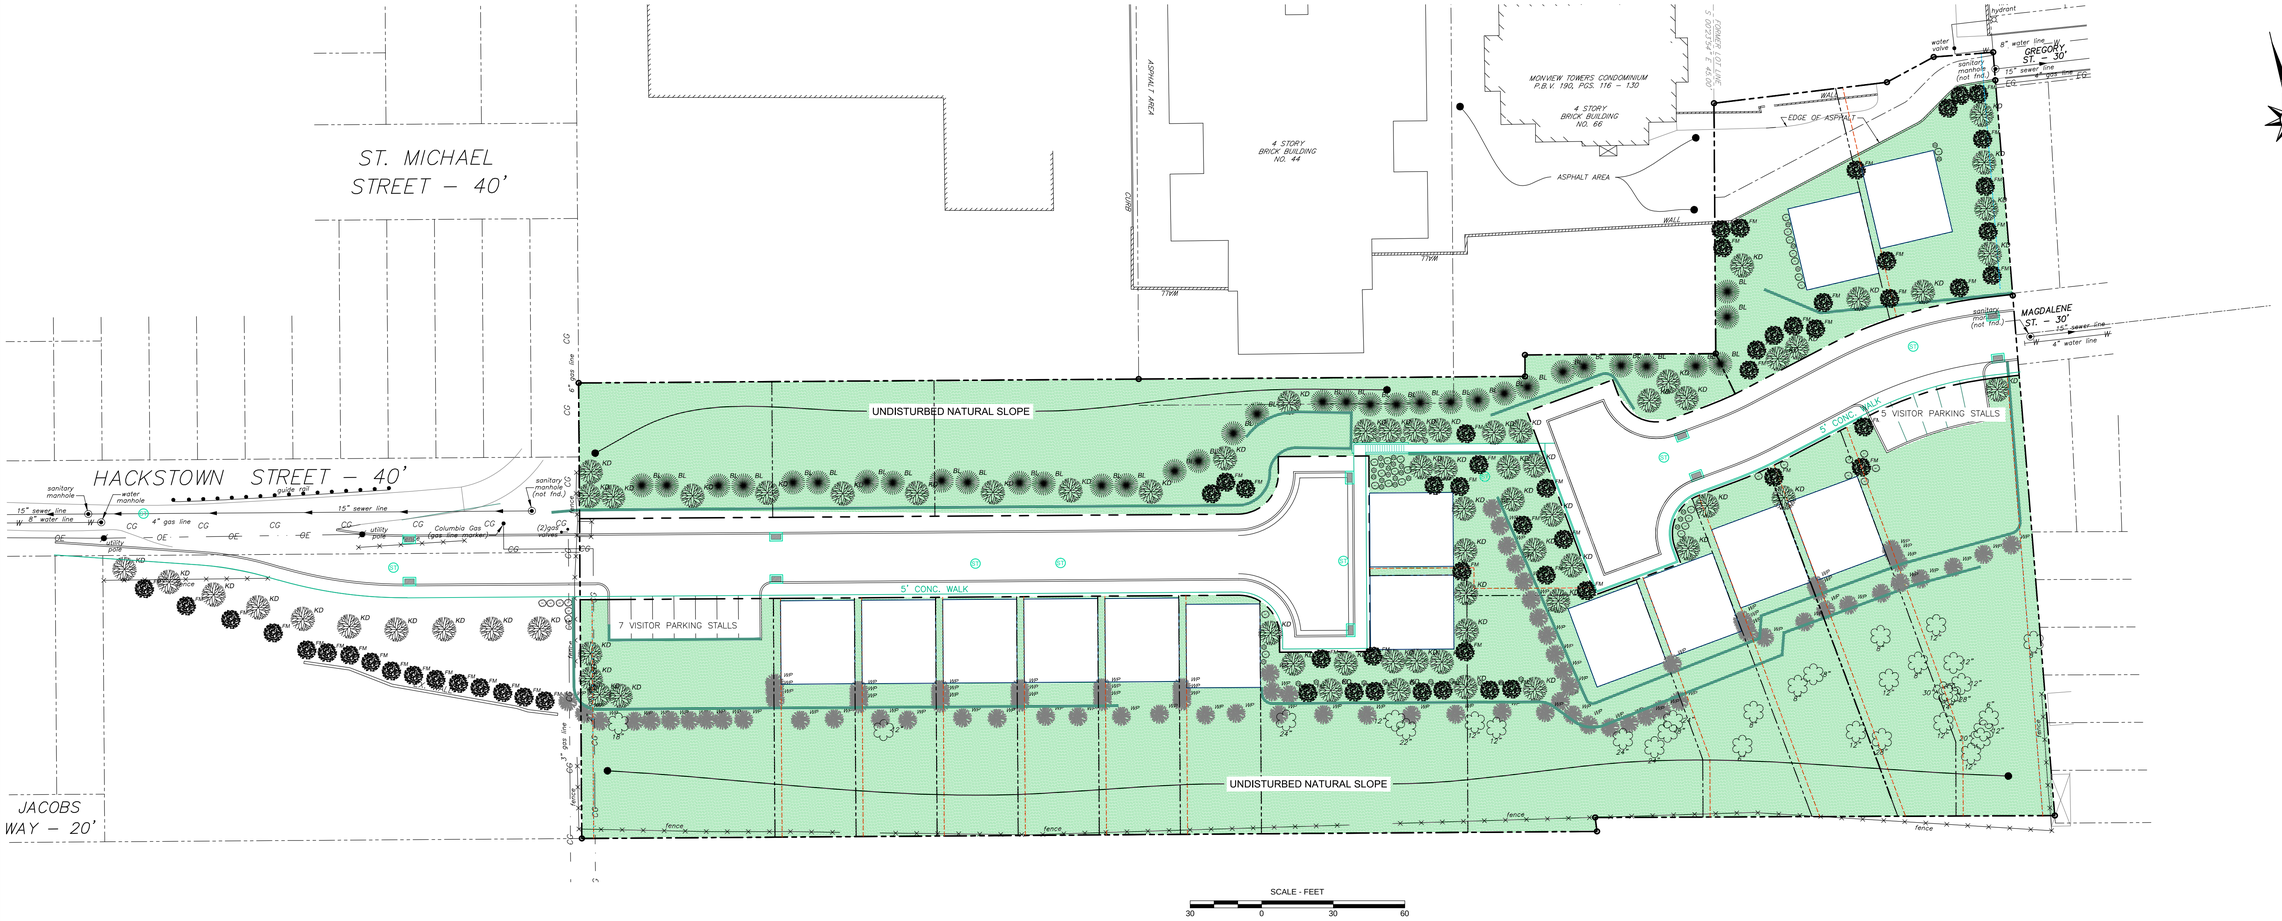

NOTES:
SET ALL PLANTS SO THAT WHEN SETTLED TOP OF ROOT BALL IS AT FINISHED GRADE

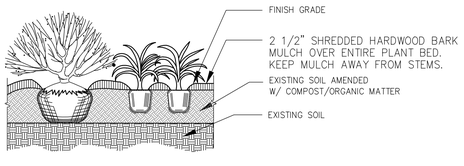

1/2 SHRUBS AND PERENNIALS PLANTING DETAIL

NO SCALE

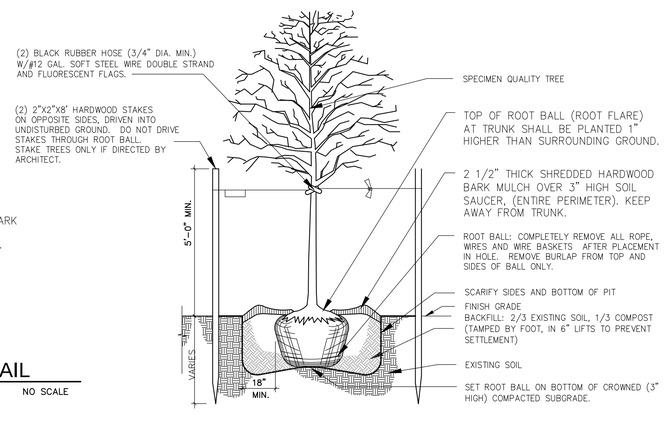

2/2 TREE PLANTING DETAIL

NO SCALE

TREE LIST

KEY	QUAN.	BOTANICAL NAME	COMMON NAME	SIZE
TREES				
KD	71	Cornus kousa	Kousa Dogwood	2–1/2" caliper
BL	35	Nyssa sylvatica	Blackgum	3–1/2" caliper
SM	62	Acer ginnala "Flame"	Flame Amur Maple	3" caliper
WP	88	Pinus strobus	Eastern White Pine	5" caliper
PERENNIAL/ORNAMENTAL GRASS				
hd	36	Hemerocallis	Diploid Hybrid Daylily	36" height
dfg	40	Pennisetum Hameln	Dwarf Fountain Grass	24"–36" height

EXISTING TREE LEGEND

EXISTING TREE TO REMAIN IN PLACE

8" CALIPER

TREE INFORMATION	
EXISTING TOTAL CALIPER INCHES	1394
EXISTING TOTAL NUMBER OF TREES	112
EXISTING TOTAL CALIPER INCHES TO REMAIN	468
EXISTING TOTAL NUMBER OF TREES TO REMAIN	32
TOTAL REPLACEMENT CALIPER INCHES REQUIRED	926
TOTAL REPLACEMENT CALIPER INCHES PROPOSED	926

Overall Area Table		
Ex. Parcel #	Area - SQ. FT.	Area - SQ. AC.
Overall Property	131421.29	3.02
L.O.D.	76763.02	1.77

COMMONWEALTH OF PENNSYLVANIA REGISTERED PROFESSIONAL LANDSCAPE ARCHITECT AYSEN O. MILLER LA001 3-25-16

NO.	REVISION DESCRIPTION	DATE	APPROVED
3.	GENERAL REVISIONS	6/8/15	
2.	GENERAL REVISIONS	3/2/15	
1.	EXISTING VEGETATION ADDED	2/15/15	

CHECKED BY: - APPROVED BY: -

ATTACHMENTS

PREPARED BY: KU Resources, Inc.
22 South Linden Street
Duquesne, PA 15110
412.469.9331
412.469.9336 fax
www.kuresources.com

PREPARED FOR: SYNERGY CAPITAL, INC.
1014 PERRY HIGHWAY, SUITE 100
PITTSBURGH, PA 15237

PROJECT: VILLAS AT WINTER PARK
CITY OF PITTSBURGH, COUNTY OF ALLEGHENY
PENNSYLVANIA

DRAWING TITLE: PRELIMINARY LANDSCAPE PLAN

SHEET NO. P-901

DRAWN BY: GAK 01/23/2014 | CAD FILE NUMBER: 14100S002 | 24x36 | PROJECT NUMBER: SCI.14100.CSD