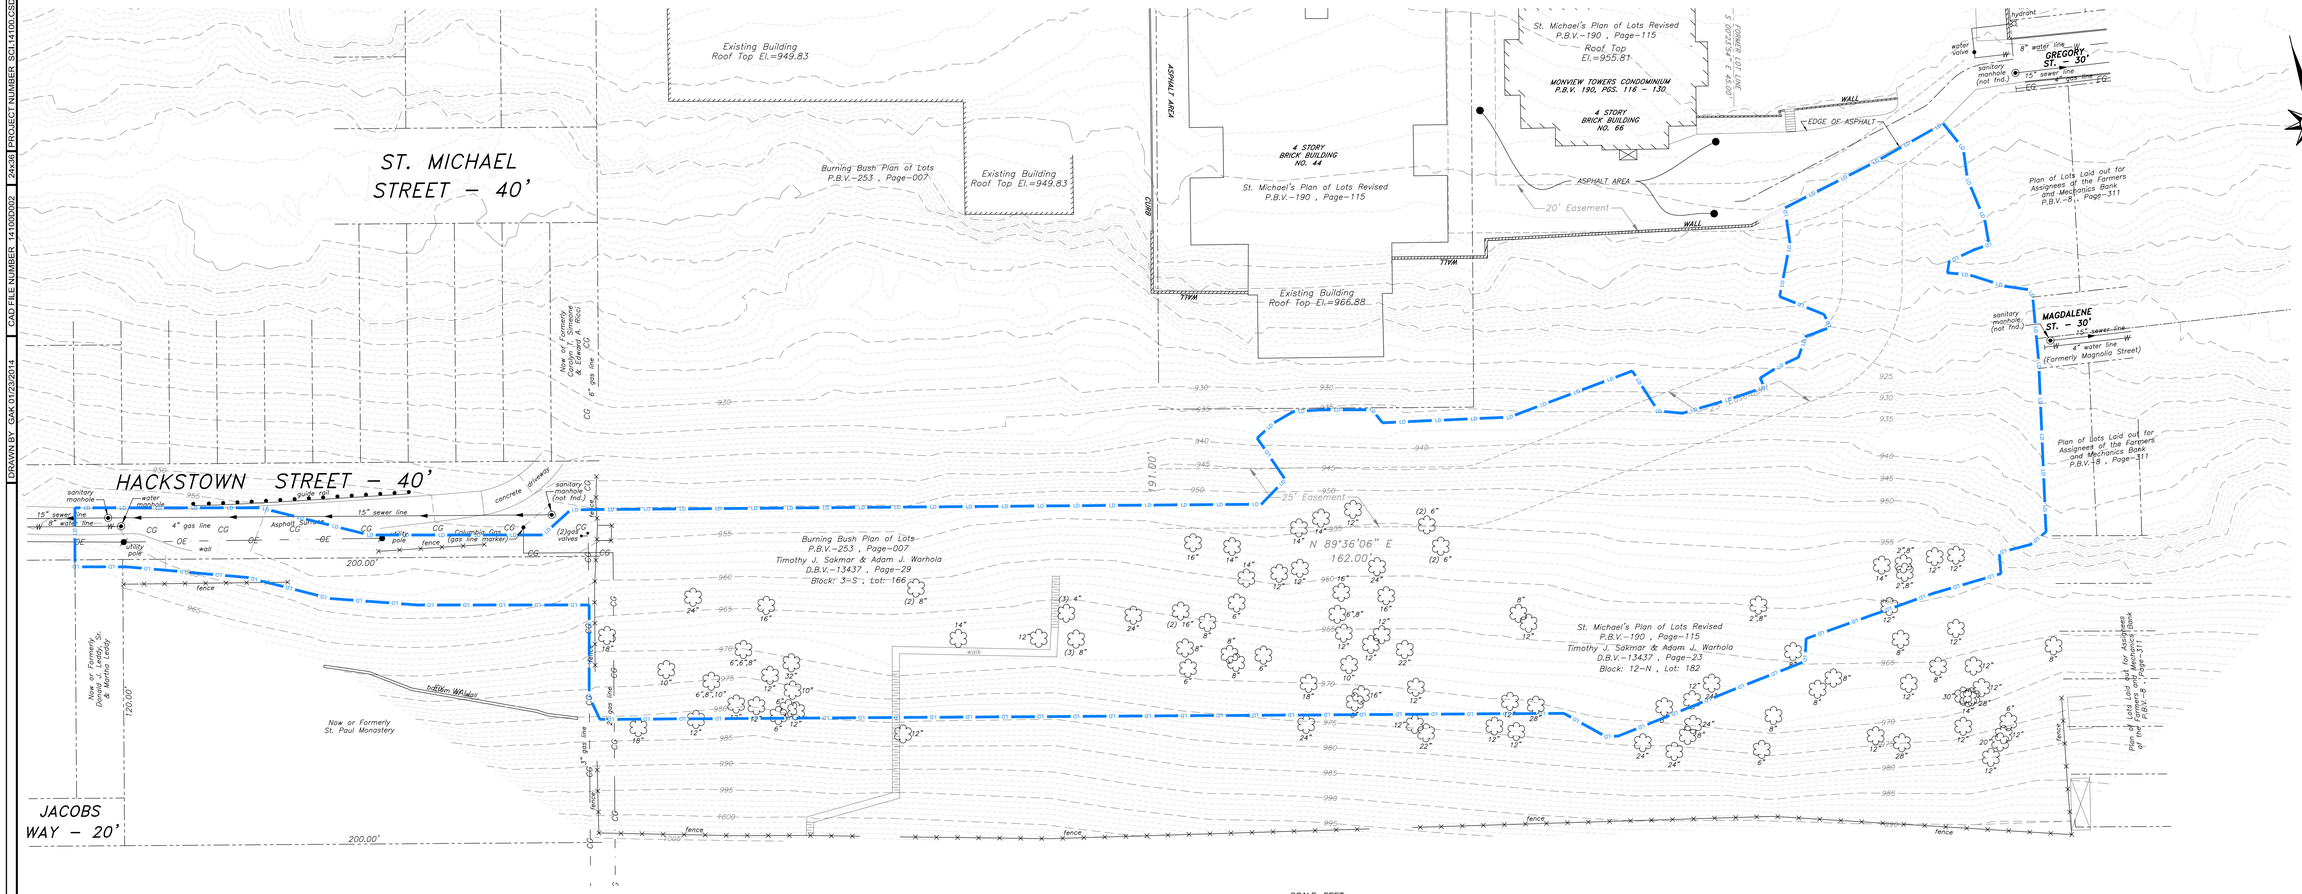

EXISTING TREE LEGEND

EXISTING TREE

(2) 8" — CALIPER

QUANTITY IN CLUSTER

TREE INFORMATION	
EXISTING TOTAL CALIPER INCHES	1394
EXISTING TOTAL NUMBER OF TREES	112
EXISTING TOTAL CALIPER INCHES TO REMAIN	468
EXISTING TOTAL NUMBER OF TREES TO REMAIN	32
TOTAL REPLACEMENT CALIPER INCHES REQUIRED	926
TOTAL REPLACEMENT CALIPER INCHES PROPOSED	926

COMMONWEALTH OF PENNSYLVANIA REGISTERED PROFESSIONAL ENGINEER TYSEN D. MILLER PE076030 3-25-16

NO.	REVISION DESCRIPTION	DATE	APPROVED
3.	GENERAL REVISIONS	6/8/15	
2.	GENERAL REVISIONS	3/2/15	
1.	EXISTING VEGETATION ADDED	2/15/15	

CHECKED BY: - APPROVED BY: -

ATTACHMENTS

DRAWN BY: GAK 01/23/2014 | CAD FILE NUMBER 141000002 | 24x36 | PROJECT NUMBER SCL14100.CSD

PREPARED BY:
KU Resources, Inc.
22 South Linden Street
Duquesne, PA 15110
412.469.9331
412.469.9336 fax
www.kuresources.com

PREPARED FOR:
SYNERGY CAPITAL, INC.
1014 PERRY HIGHWAY, SUITE 100
PITTSBURGH, PA 15237

PROJECT:
VILLAS AT WINTER PARK
CITY OF PITTSBURGH, COUNTY OF ALLEGHENY
PENNSYLVANIA

DRAWING TITLE:
TREE SURVEY PLAN

SHEET NO.
P-900