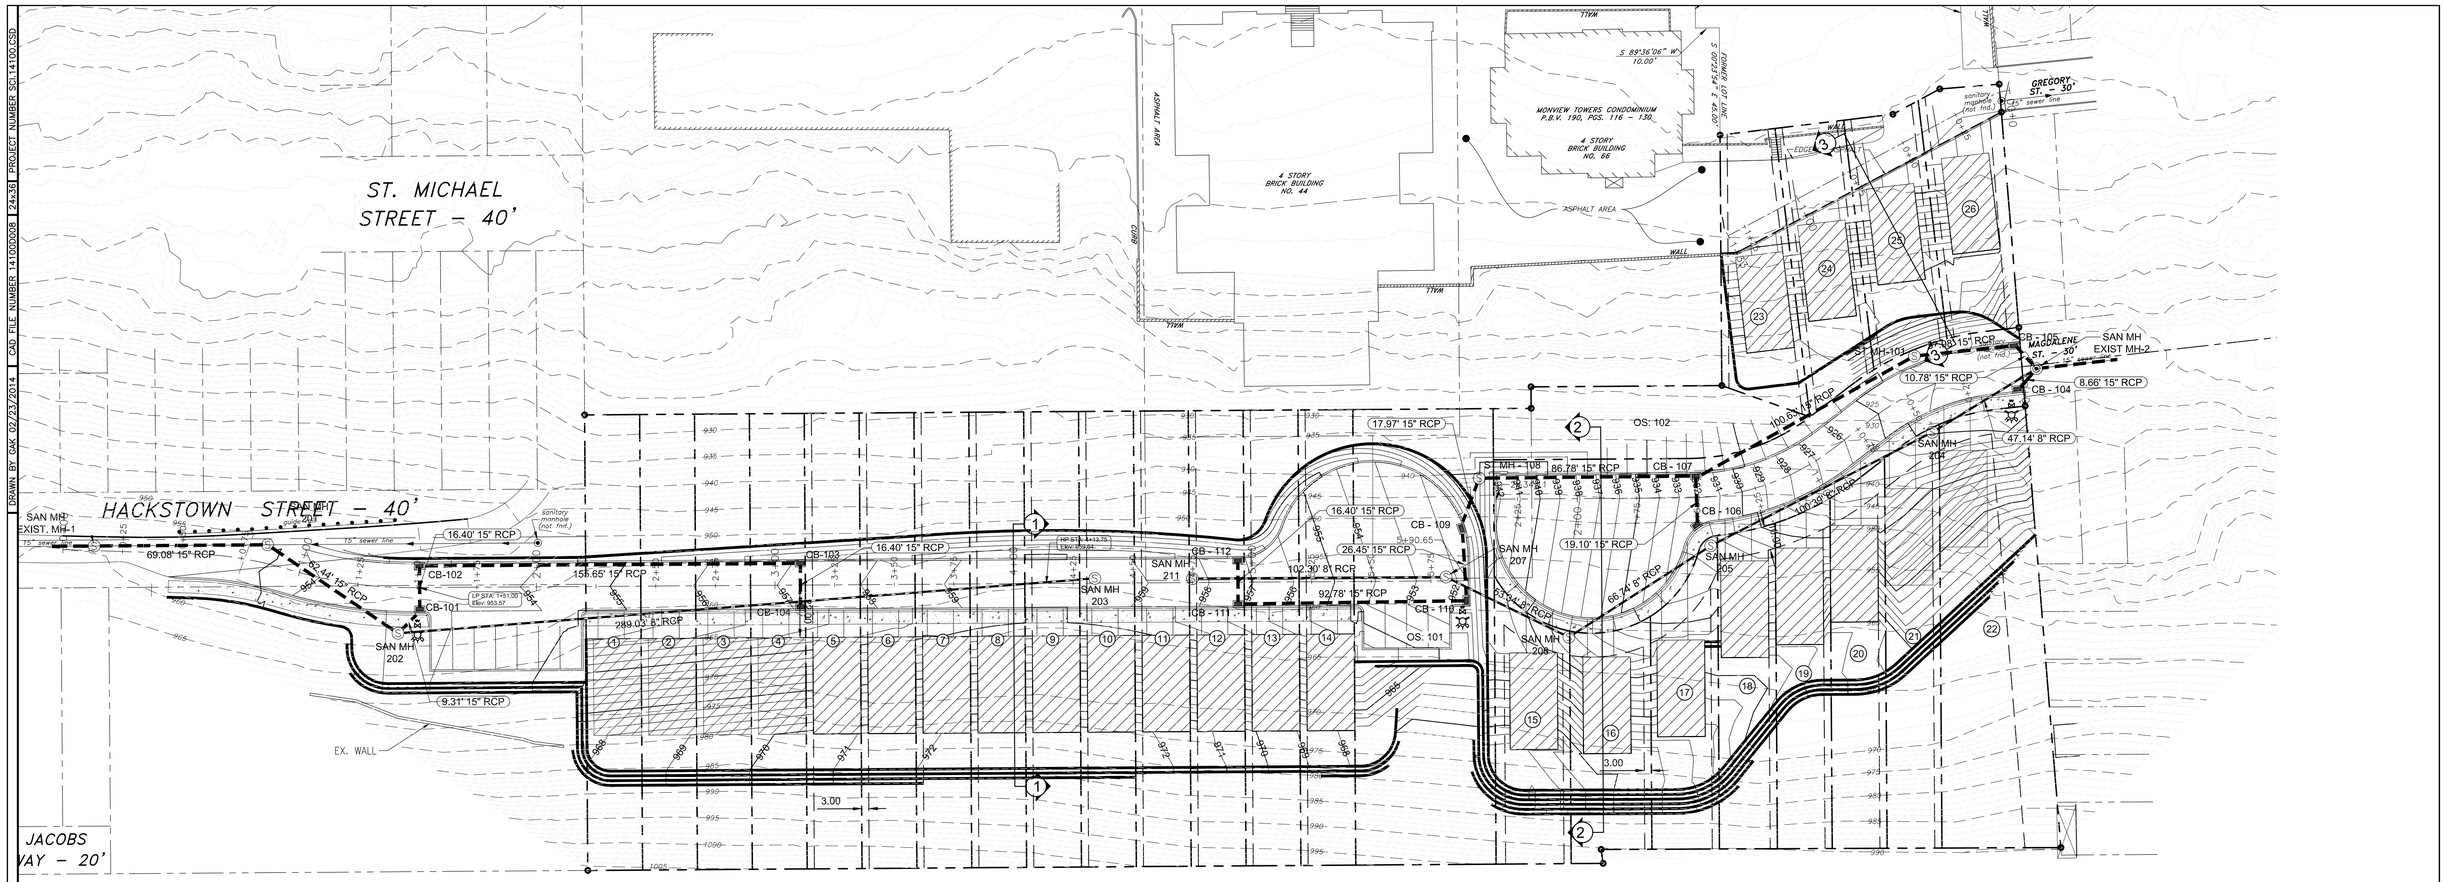

PLAN VIEW - 1:30

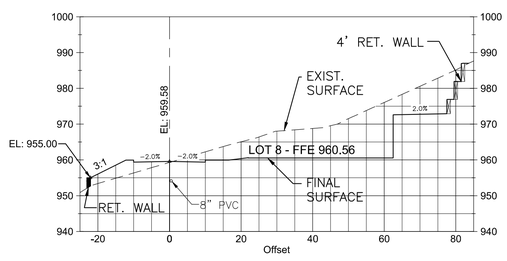

Hackstown Road Extension 4+00.00

① HACKSTOWN STREET EXT.
STA. 4+00

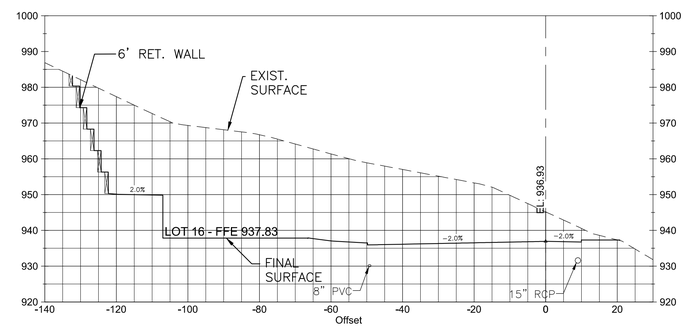

② MAGDALENE STREET EXT.
STA. 1+90

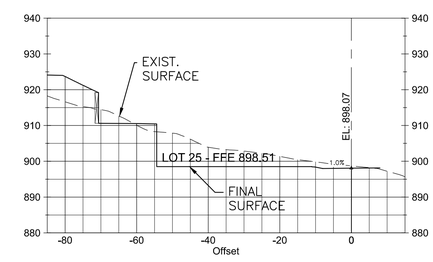

③ GREGORY STREET EXT.
STA. 0+70

SECTION VIEW - 1:20

REFERENCE:
LIST REFERENCE DOCUMENTS HERE.

ATTACHMENTS

NO.	REVISION DESCRIPTION	DATE	APPROVED

CHECKED BY: - APPROVED BY: -

DRAFT

PREPARED BY: KU Resources, Inc.
22 South Linden Street
Duquesne, PA 15110
412.469.9331
412.469.9336 fax
www.kuresources.com

PREPARED FOR: SYNERGY CAPITAL, INC.
1014 PERRY HIGHWAY, SUITE 100
PITTSBURGH, PA 15237

PROJECT: Villas at Winter Park
CITY OF PITTSBURGH, COUNTY OF ALLEGHENY
PENNSYLVANIA

DRAWING TITLE: Preliminary Plan & Cross Sections

SHEET NO. C-405

DRAWN BY: GAK 02/23/2014 | CAD FILE NUMBER: 141000008 | 24x36 | PROJECT NUMBER: SCI.14100.CSD