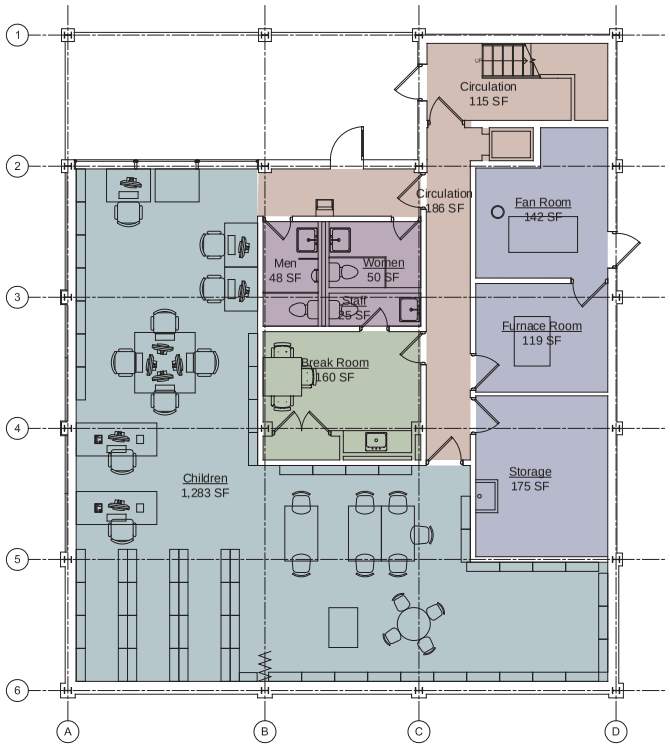

2,439 Total Gross Area

2 EXISTING LOWER LEVEL

SCALE: 3/16" = 1'-0"

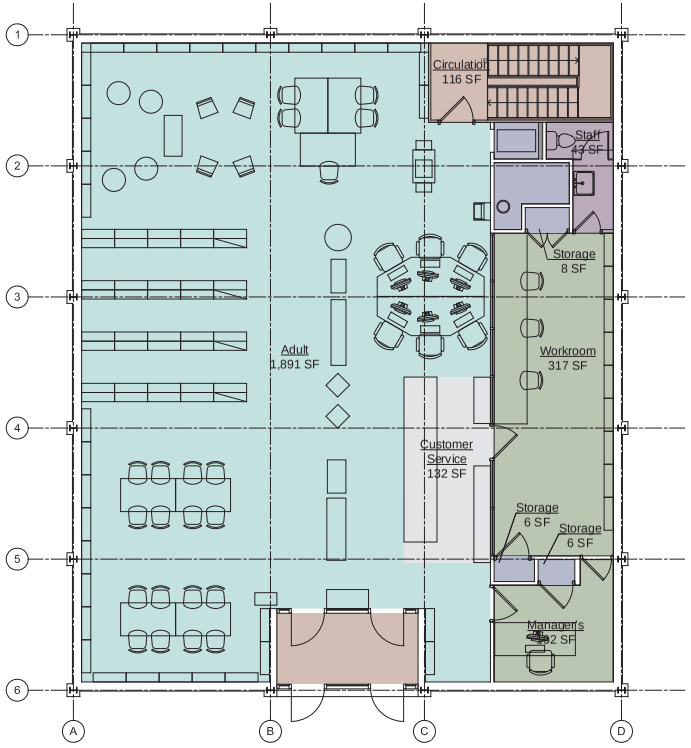

2,713 Total Gross Area

1 EXISTING UPPER LEVEL

SCALE: 3/16" = 1'-0"

Program Legend

- Adult
- Young Adult
- Children
- Meeting Room
- Customer Service
- Staff Support
- Building Service
- Toilets
- Circulation

EXISTING FLOOR PLANS

Carnegie Library of Pittsburgh | Beechview Branch

11 March 2014

GBBN architects

3,838 Total Gross Area

NORTH

SCALE: 3/16" = 1'-0"

2 LOWER LEVEL

SCALE: 3/16" = 1'-0"

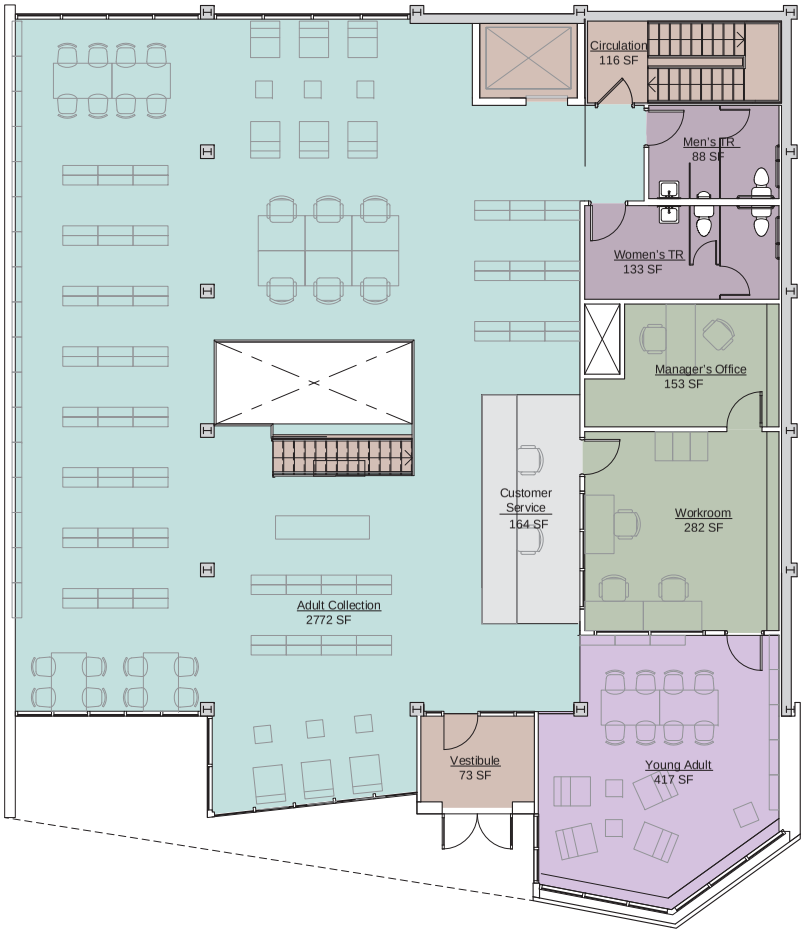

Program Legend

- Adult
- Young Adult
- Children
- Meeting Room
- Customer Service
- Staff Support
- Building Service
- Toilets
- Circulation

4,276 Total Gross Area

NORTH

SCALE: 3/16" = 1'-0"

1 UPPER LEVEL

SCALE: 3/16" = 1'-0"

PROPOSED FLOOR PLANS

Carnegie Library of Pittsburgh | Beechview Branch

11 March 2014

GBBN architects

Cagwin Ave
Cagwin Ave
Cagwin Ave
Cagwin Ave
Belasco Ave
Broadway Ave
Broadway Ave
Broadway Ave
Broadway Ave at Belasco
Broadway Ave
Broadway Ave
Broadway Ave
Broadway Ave
Broadway Ave
Broadway Ave
Belasco Ave
Tonopah Ave
Tonopah Ave
Belasco Ave
Pauline Ave
Pauline Ave
Catalpa St
Catalpa St
Crosby Ave
Crosby Ave
Crosby Ave
A
M

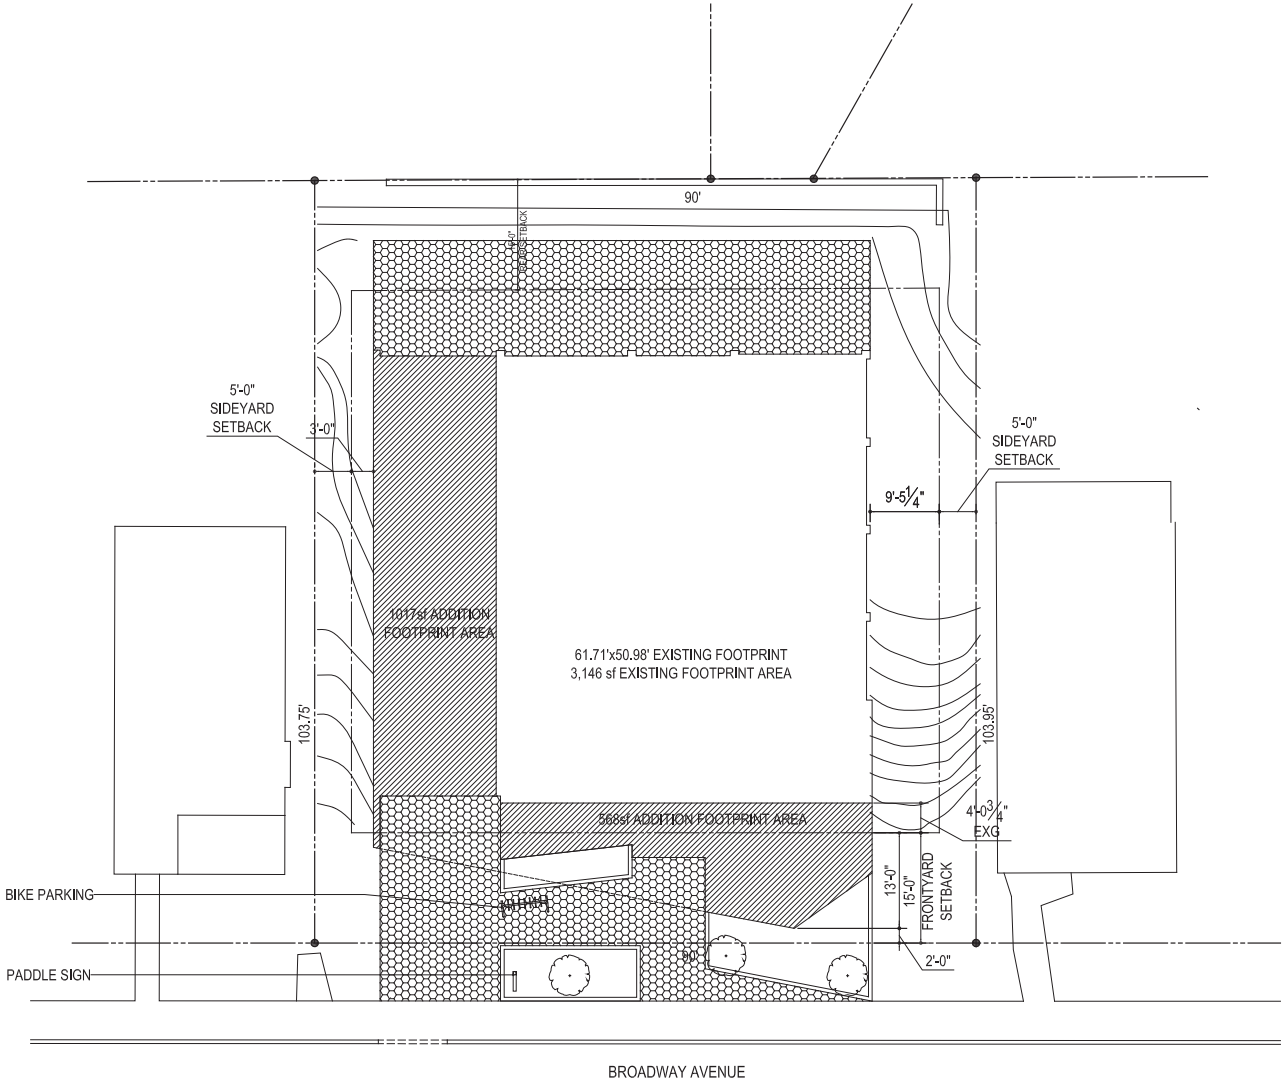

1 LOWER LEVEL
SCALE: 1/8" = 1'-0"

NORTH

SCALE: 1/8" = 1'-0"

PROPOSED SITE PLAN

Carnegie Library of Pittsburgh | Beechview Branch

11 March, 2014

GBBN architects

1' 2' 4' 8'
SCALE: 1/4" = 1'-0"

2 FRONT ELEVATION
SCALE: 1/4" = 1'-0"

1' 2' 4' 8'
SCALE: 1/4" = 1'-0"

1 BACK ELEVATION
SCALE: 1/4" = 1'-0"

ELEVATIONS

Carnegie Library of Pittsburgh | Beechview Branch

11 March, 2014

GBBN architects

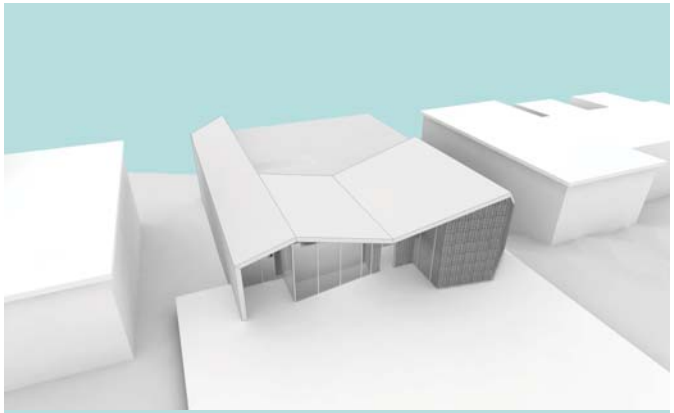

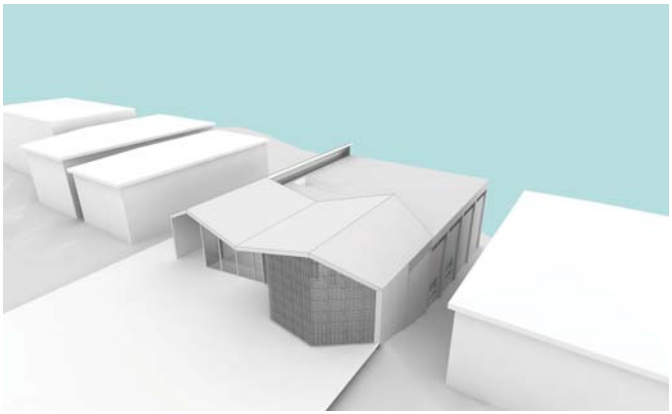

RENDERINGS
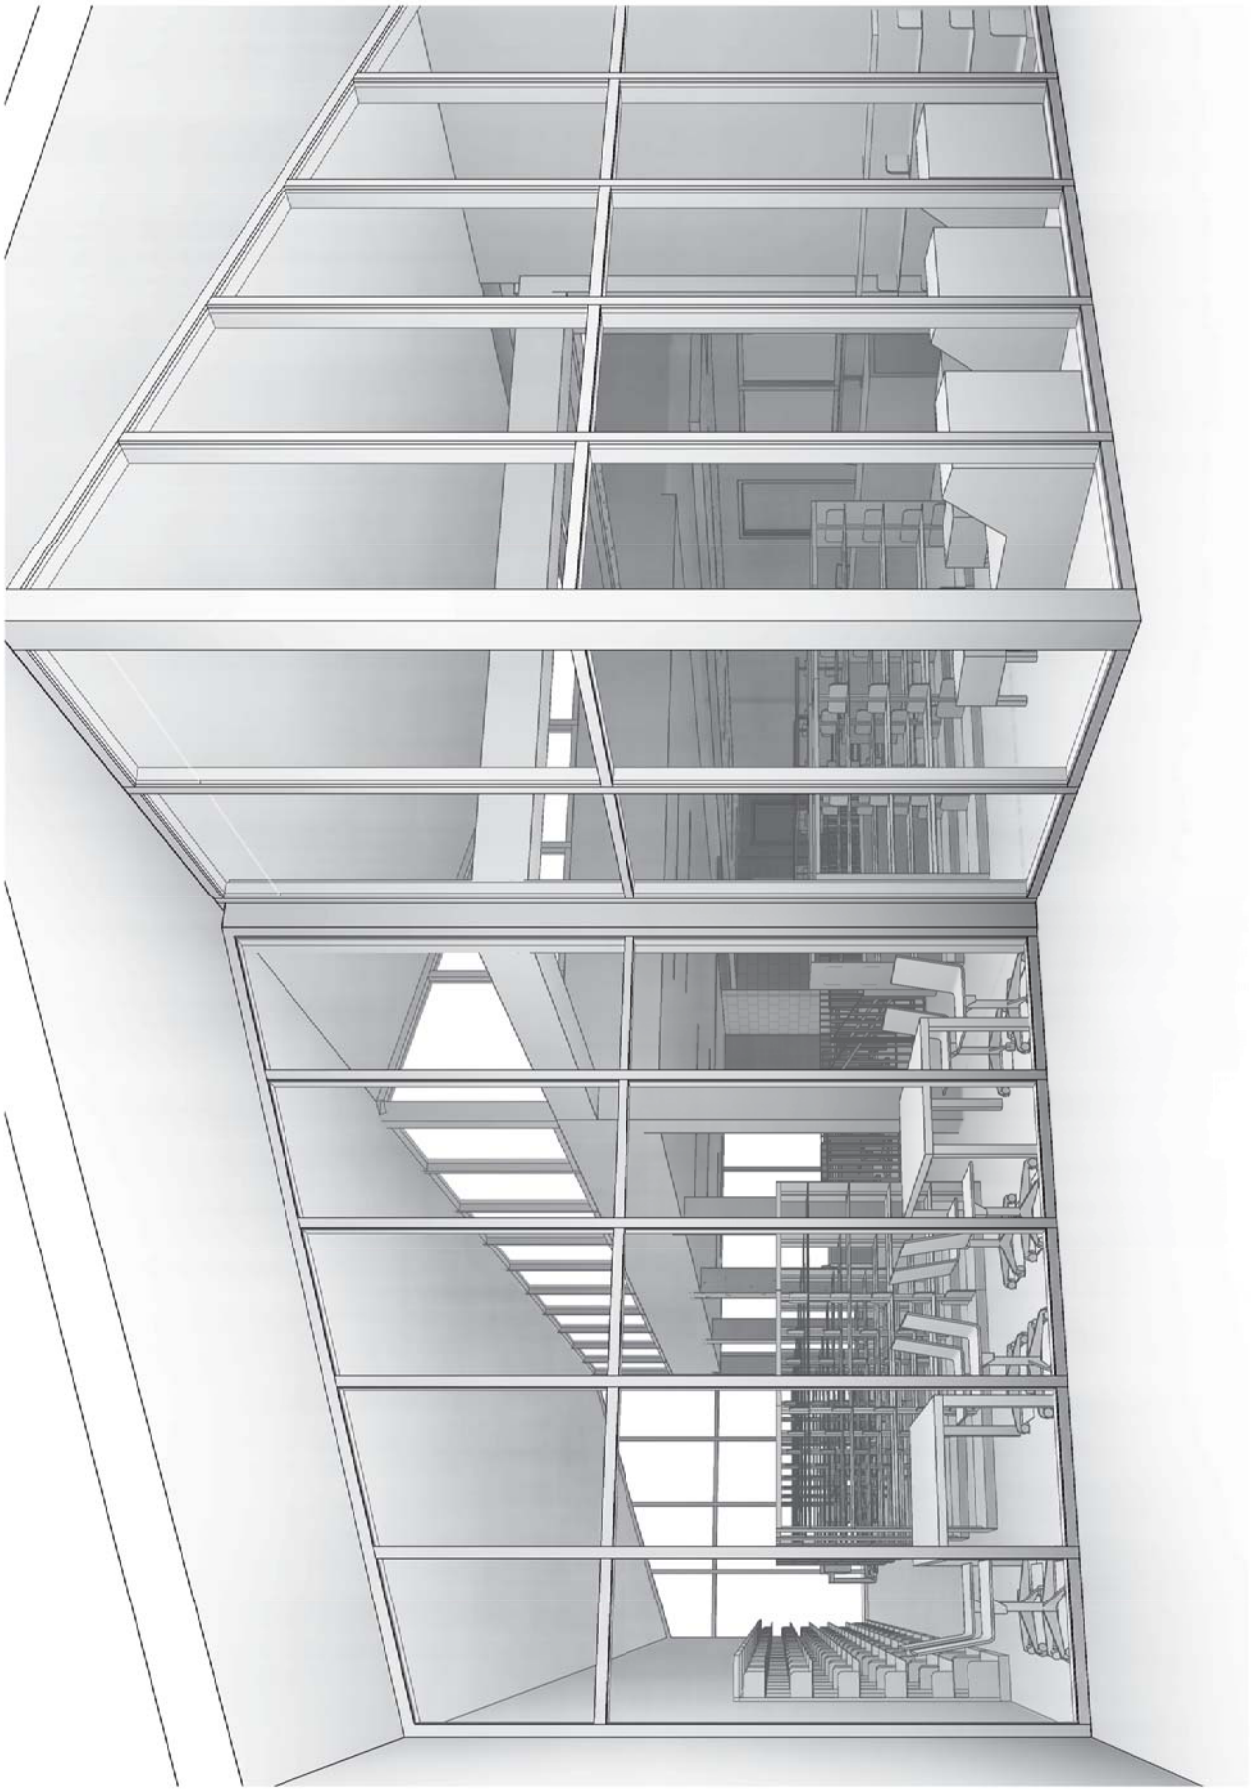
Carnegie Library of Pittsburgh | Beechview Branch