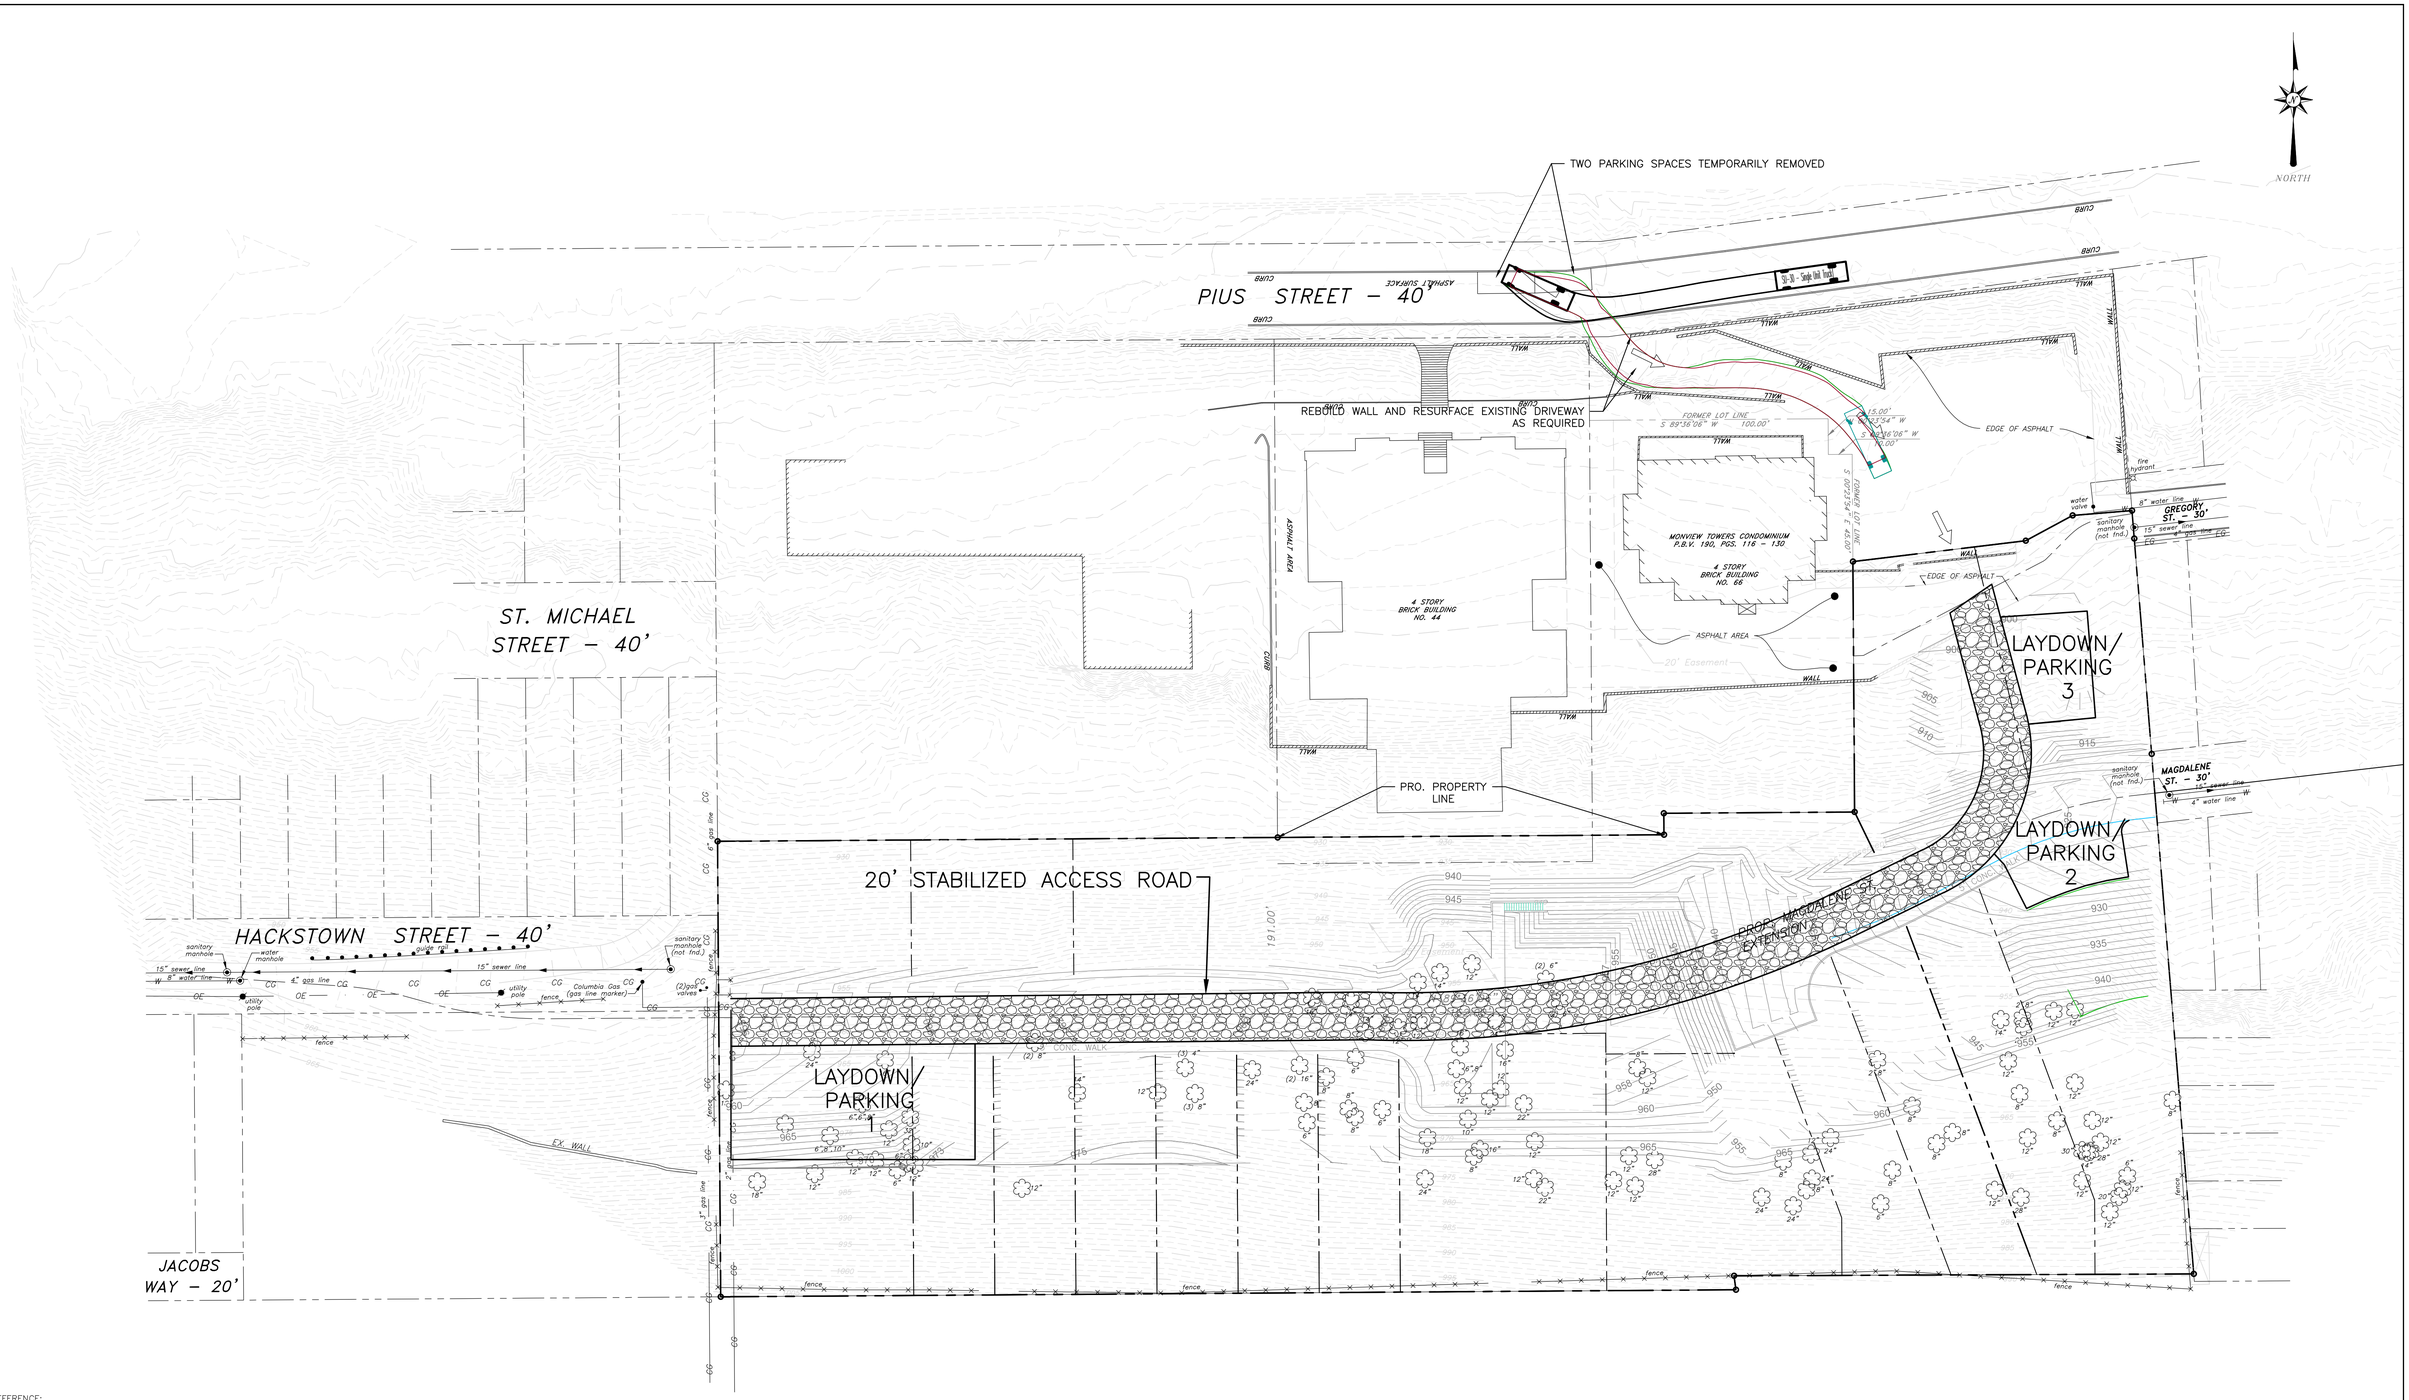

REFERENCE:

- TOPOGRAPHIC & BOUNDARY SURVEY BY: DEGLAU SURVEYORS DRAWING NO. E-1544, NOVEMBER 3, 2009.
- "VERONICA'S VEIL" SUBDIVISION BY: DEGLAU SURVEYORS, DRAWING NO. 356, NOVEMBER 27, 2013

NO.	REVISION DESCRIPTION	DATE	APPROVED

CHECKED BY: - APPROVED BY: -

PREPARED BY: KU Resources, Inc. 22 South Linden Street Duquesne, PA 15110 412.469.9331 412.469.9336 fax www.kuresources.com

PREPARED FOR: SYNERGY CAPITAL, INC. 1014 PERRY HIGHWAY, SUITE 100 PITTSBURGH, PA 15237

PROJECT: VILLAS AT WINTER PARK CITY OF PITTSBURGH, COUNTY OF ALLEGHENY PENNSYLVANIA

DRAWING TITLE: CONSTRUCTION MANAGEMENT PLAN

SHEET NO. EX A.1

DRAWN BY RAM 03/22/2016 CAD FILE NUMBER 141000013 24x36 PROJECT NUMBER SCI.14100.CSD

ATTACHMENTS