SAMPLE RENDERING

MASONRY
STONE VENEER
LEDGESTONE

SIDING
ORGANIC PATTERN
EARTH TONES

MASONRY
STONE VENEER
LEDGESTONE

PANEL SIDING
CEMENT PANEL
SMOOTH FINISH

SIDING
ORGANIC PATTERN
EARTH TONES

ACCENT TRIM
PAINTED TO
MATCH

MASONRY
STONE VENEER
LEDGESTONE

MASONRY
STONE VENEER
LEDGESTONE

SIDING
ORGANIC PATTERN
EARTH TONES

GLASS RAILING
BRUSHED METAL SHOE

NATURAL TONE
WINDOWS

ACCENT LANDSCAPING
NATIVE SPECIES
DESIGN-BUILD

NEW TREES
NATIVE SPECIES
QUANTITY PER
TREE STUDY

CIPRIANISTUDIOS
DESIGN + DEVELOPMENT

ISSUE	DATE
-	-

WINTER
PARK
VILLA

NAME : INFO

SCALE

A 0.0

SHEET

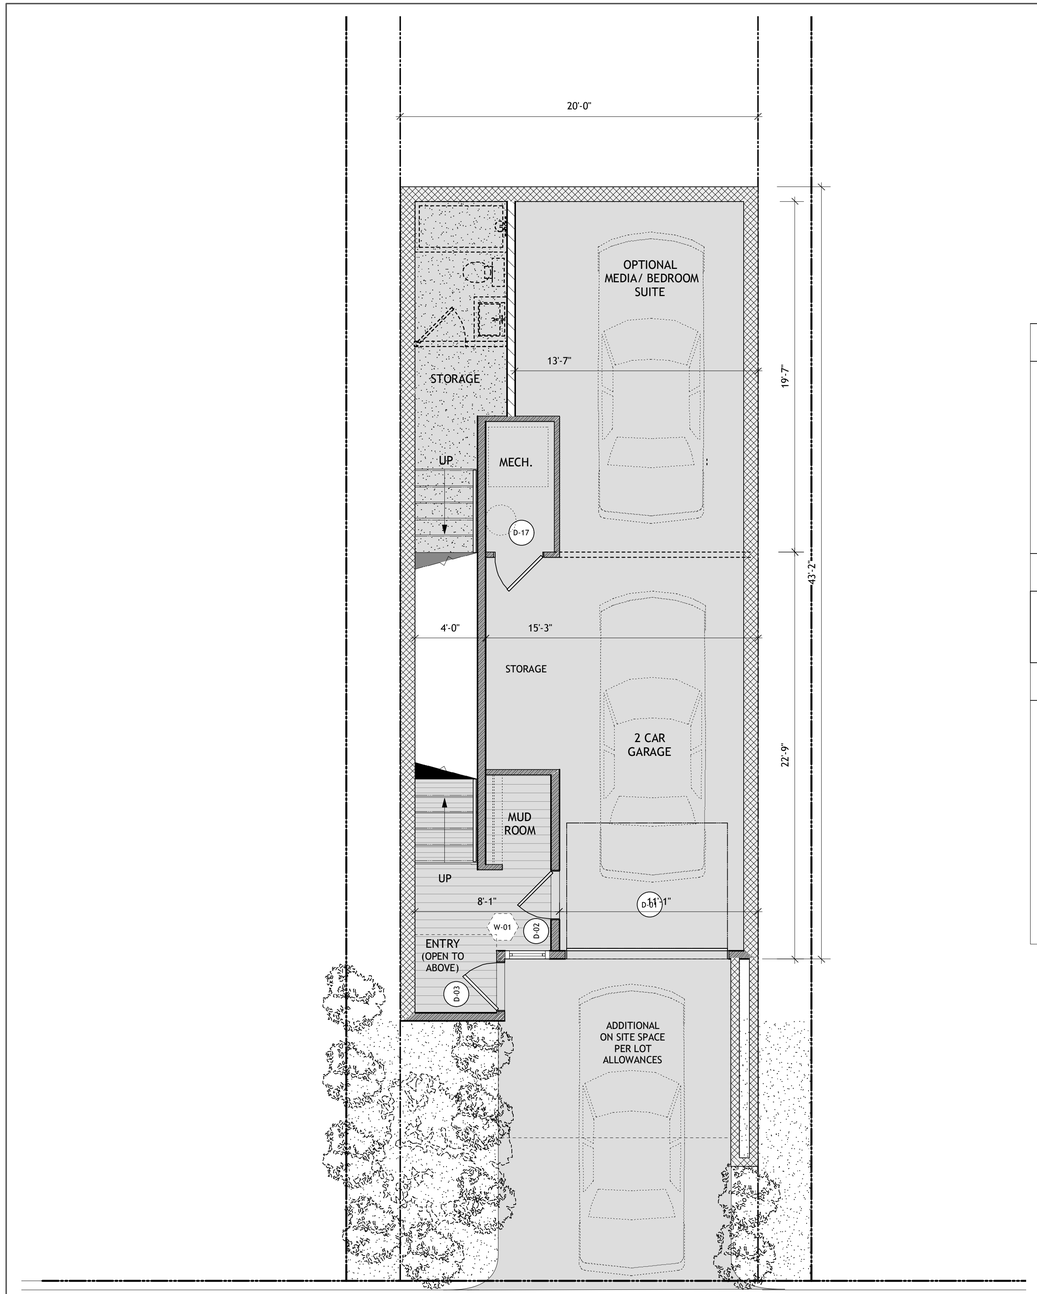

NORTH

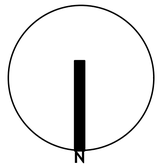

WALL TYPE LEGEND

0 3 7 11 15 FT

WALL TYPE LEGEND

2 X 4 16" O.C. INTERIOR FRAMED WALL

2 X 6 16" O.C. EXTRIOR FRAMED WALL SHEATING ONE SIDE (R-22 @ EXTERIOR LOCATIONS)

2 X 6 PLUMBING WALL

10" CMU

SEE FRAMING PLANS AND BUIDLING SECTION DETAILS FOR ADDITIONAL INFORMATION

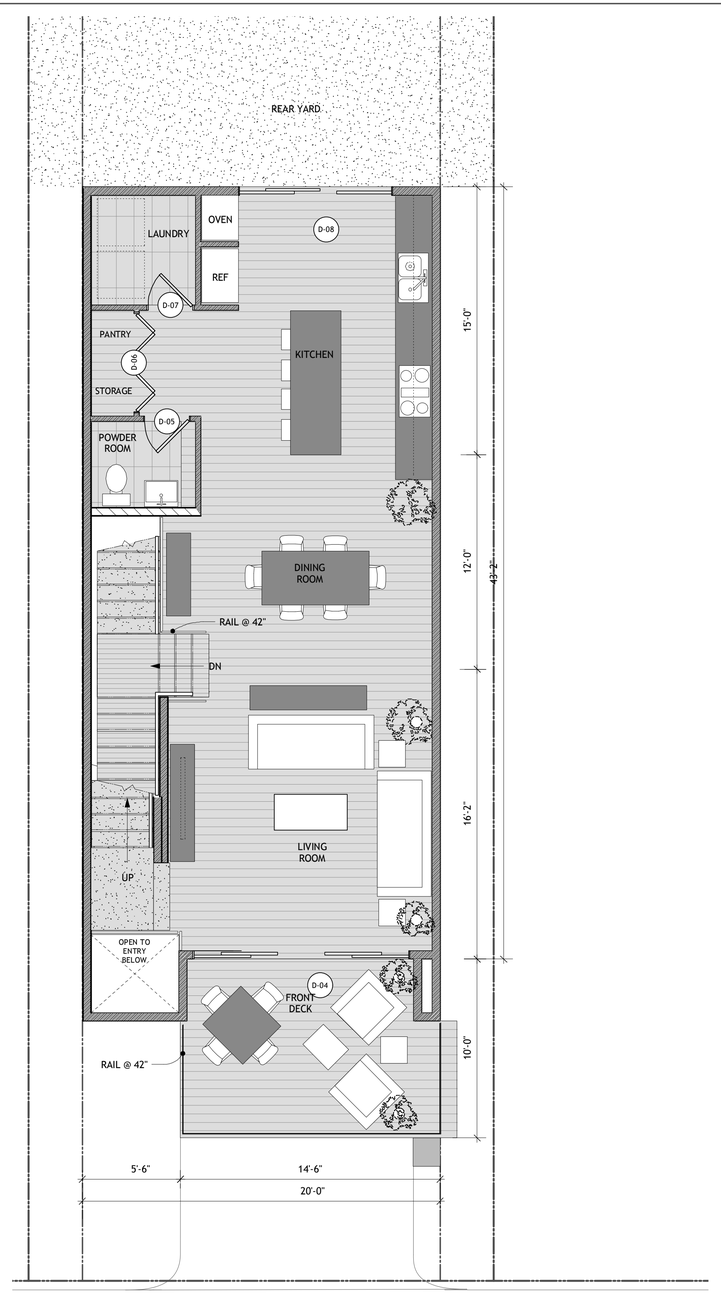

GROUND FLOOR PLAN

LEVEL TWO PLAN

CIPRIANISTUDIOS
DESIGN + DEVELOPMENT

ISSUE	DATE
-	-

WINTER PARK VILLA

NAME : FLOOR PLANS

SCALE : 1/4"=1'-0"

A 2.1

SHEET

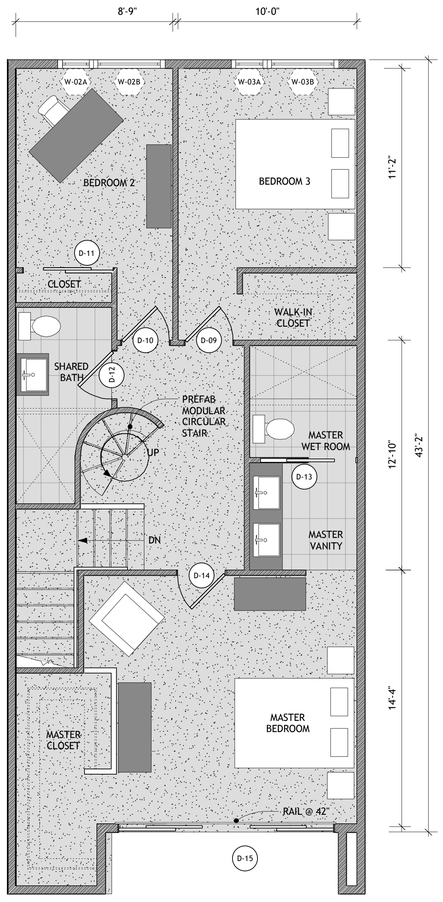

LEVEL THREE PLAN

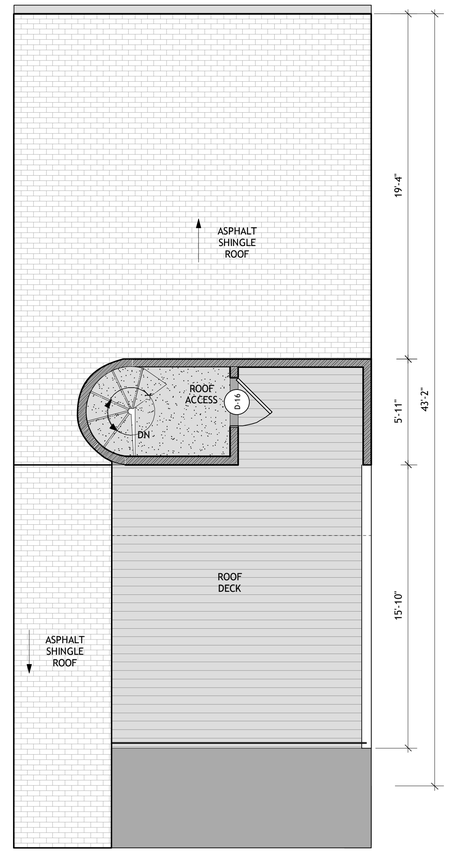

ROOF PLAN

CIPRIANISTUDIOS
DESIGN + DEVELOPMENT

ISSUE	DATE
-	-

WINTER PARK VILLA

NAME : FLOOR PLANS

SCALE : 1/4"=1'-0"

A 2.2

SHEET

CIPRIANISTUDIOS
DESIGN + DEVELOPMENT

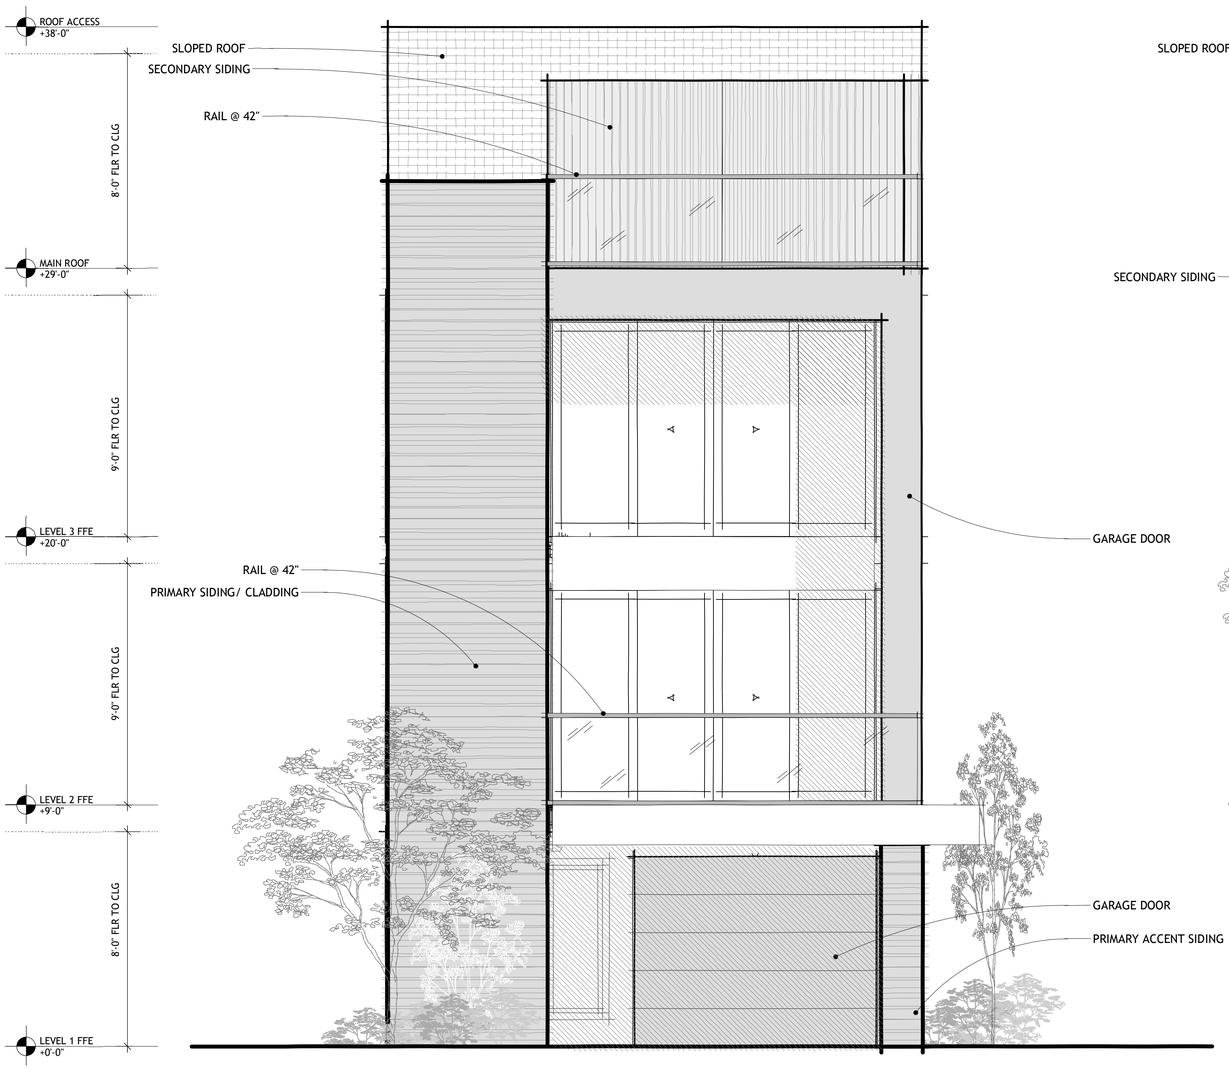

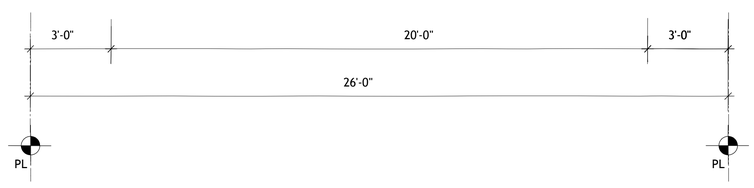

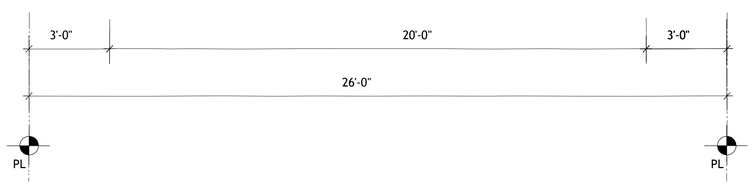

ISSUE	DATE
-	-

WINTER PARK VILLA

NAME : FRONT + REAR ELEVATION

SCALE : 3/8"=1'-0"

A 4.1

SHEET

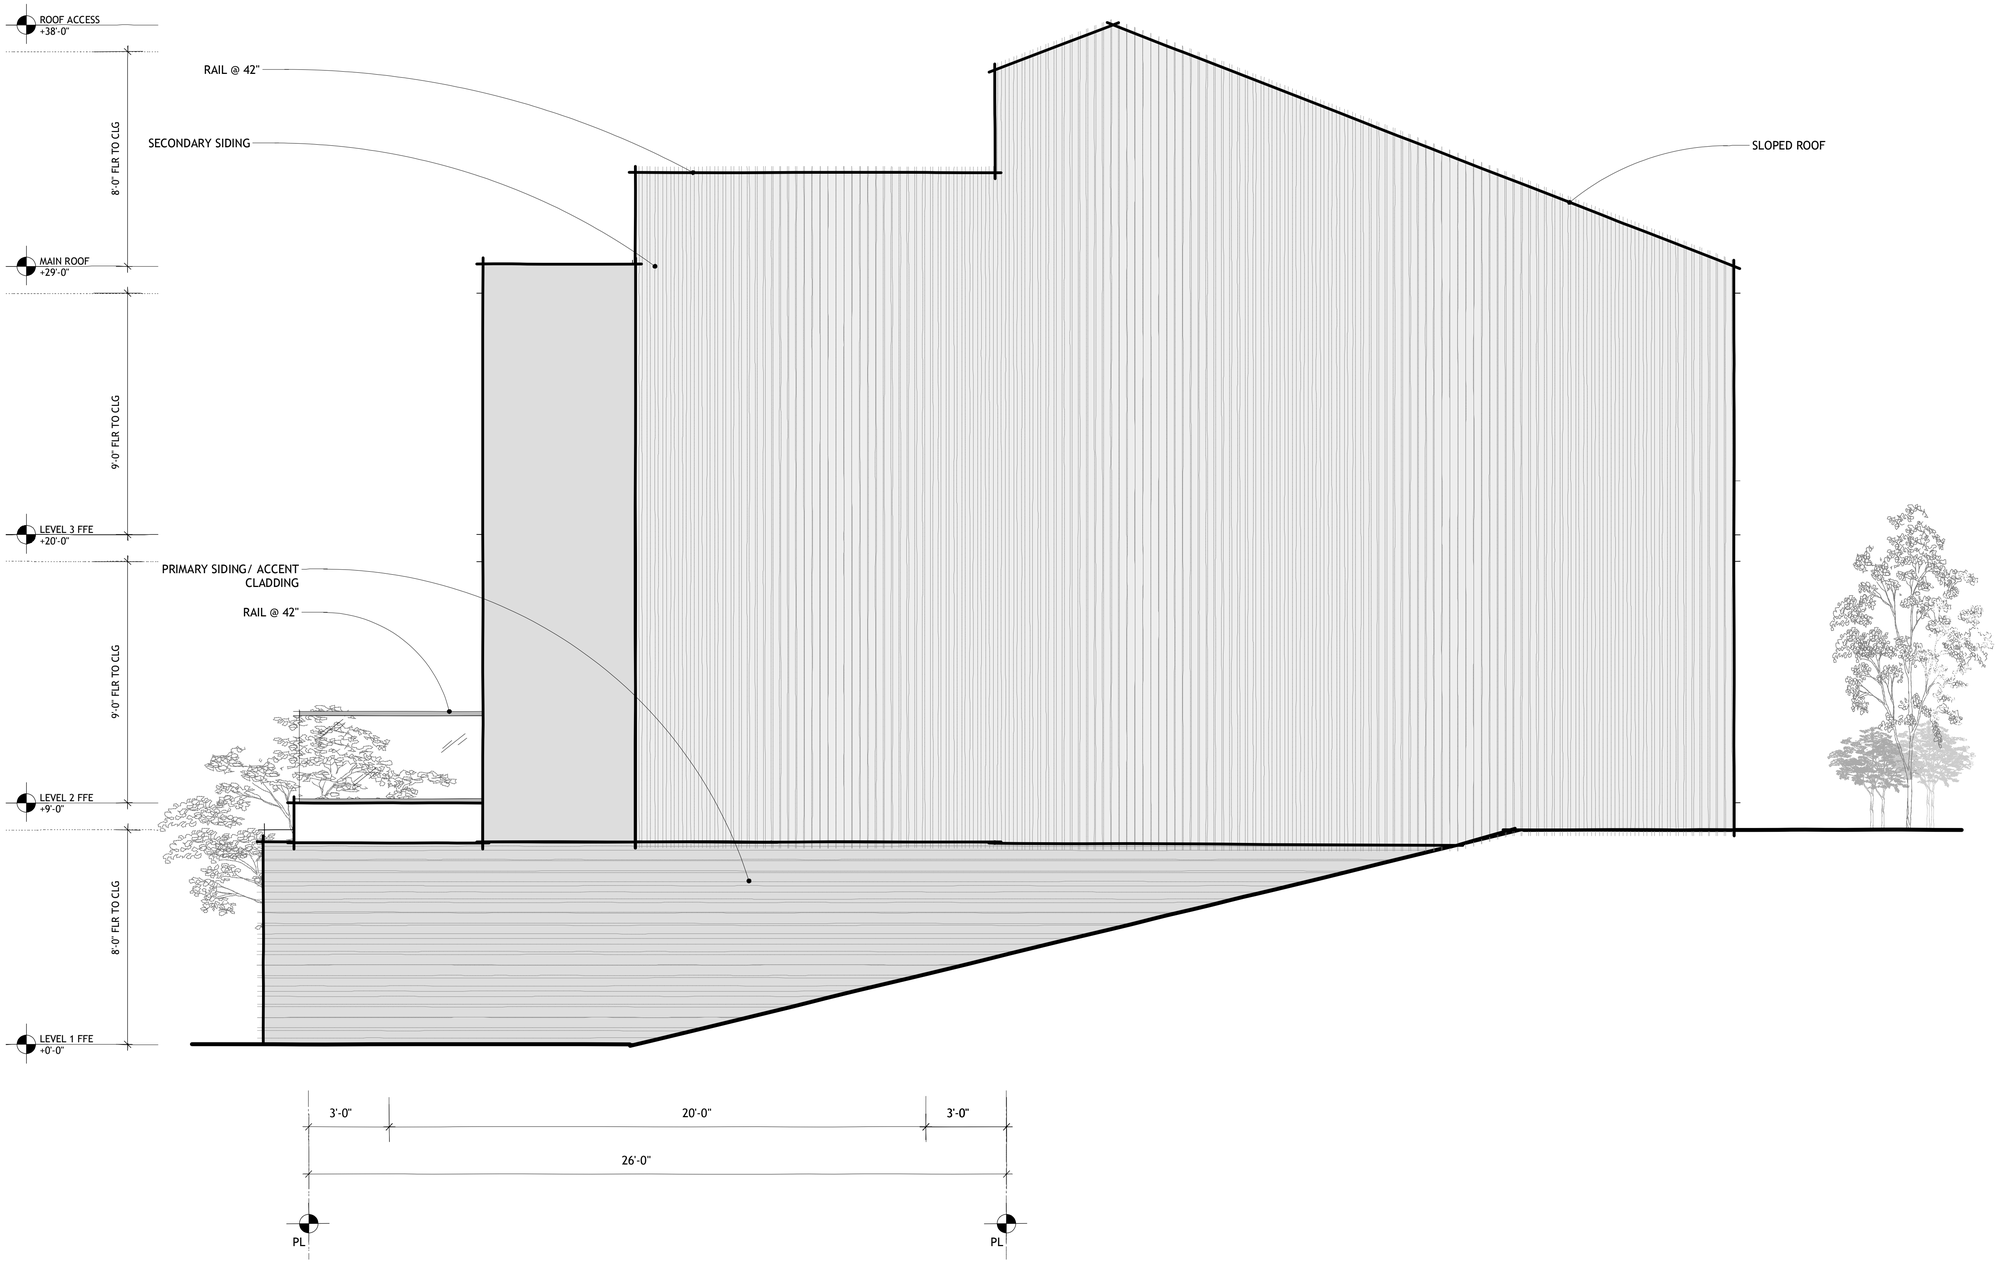

CIPRIANISTUDIOS
DESIGN + DEVELOPMENT

ISSUE	DATE
-	-

WINTER PARK VILLA

NAME : SIDE ELEVATION

SCALE 3/8"=1'-0"

A 4.2

SHEET