BIGELOW / FORBES INTERIM DESIGN

0 40 80 FEET
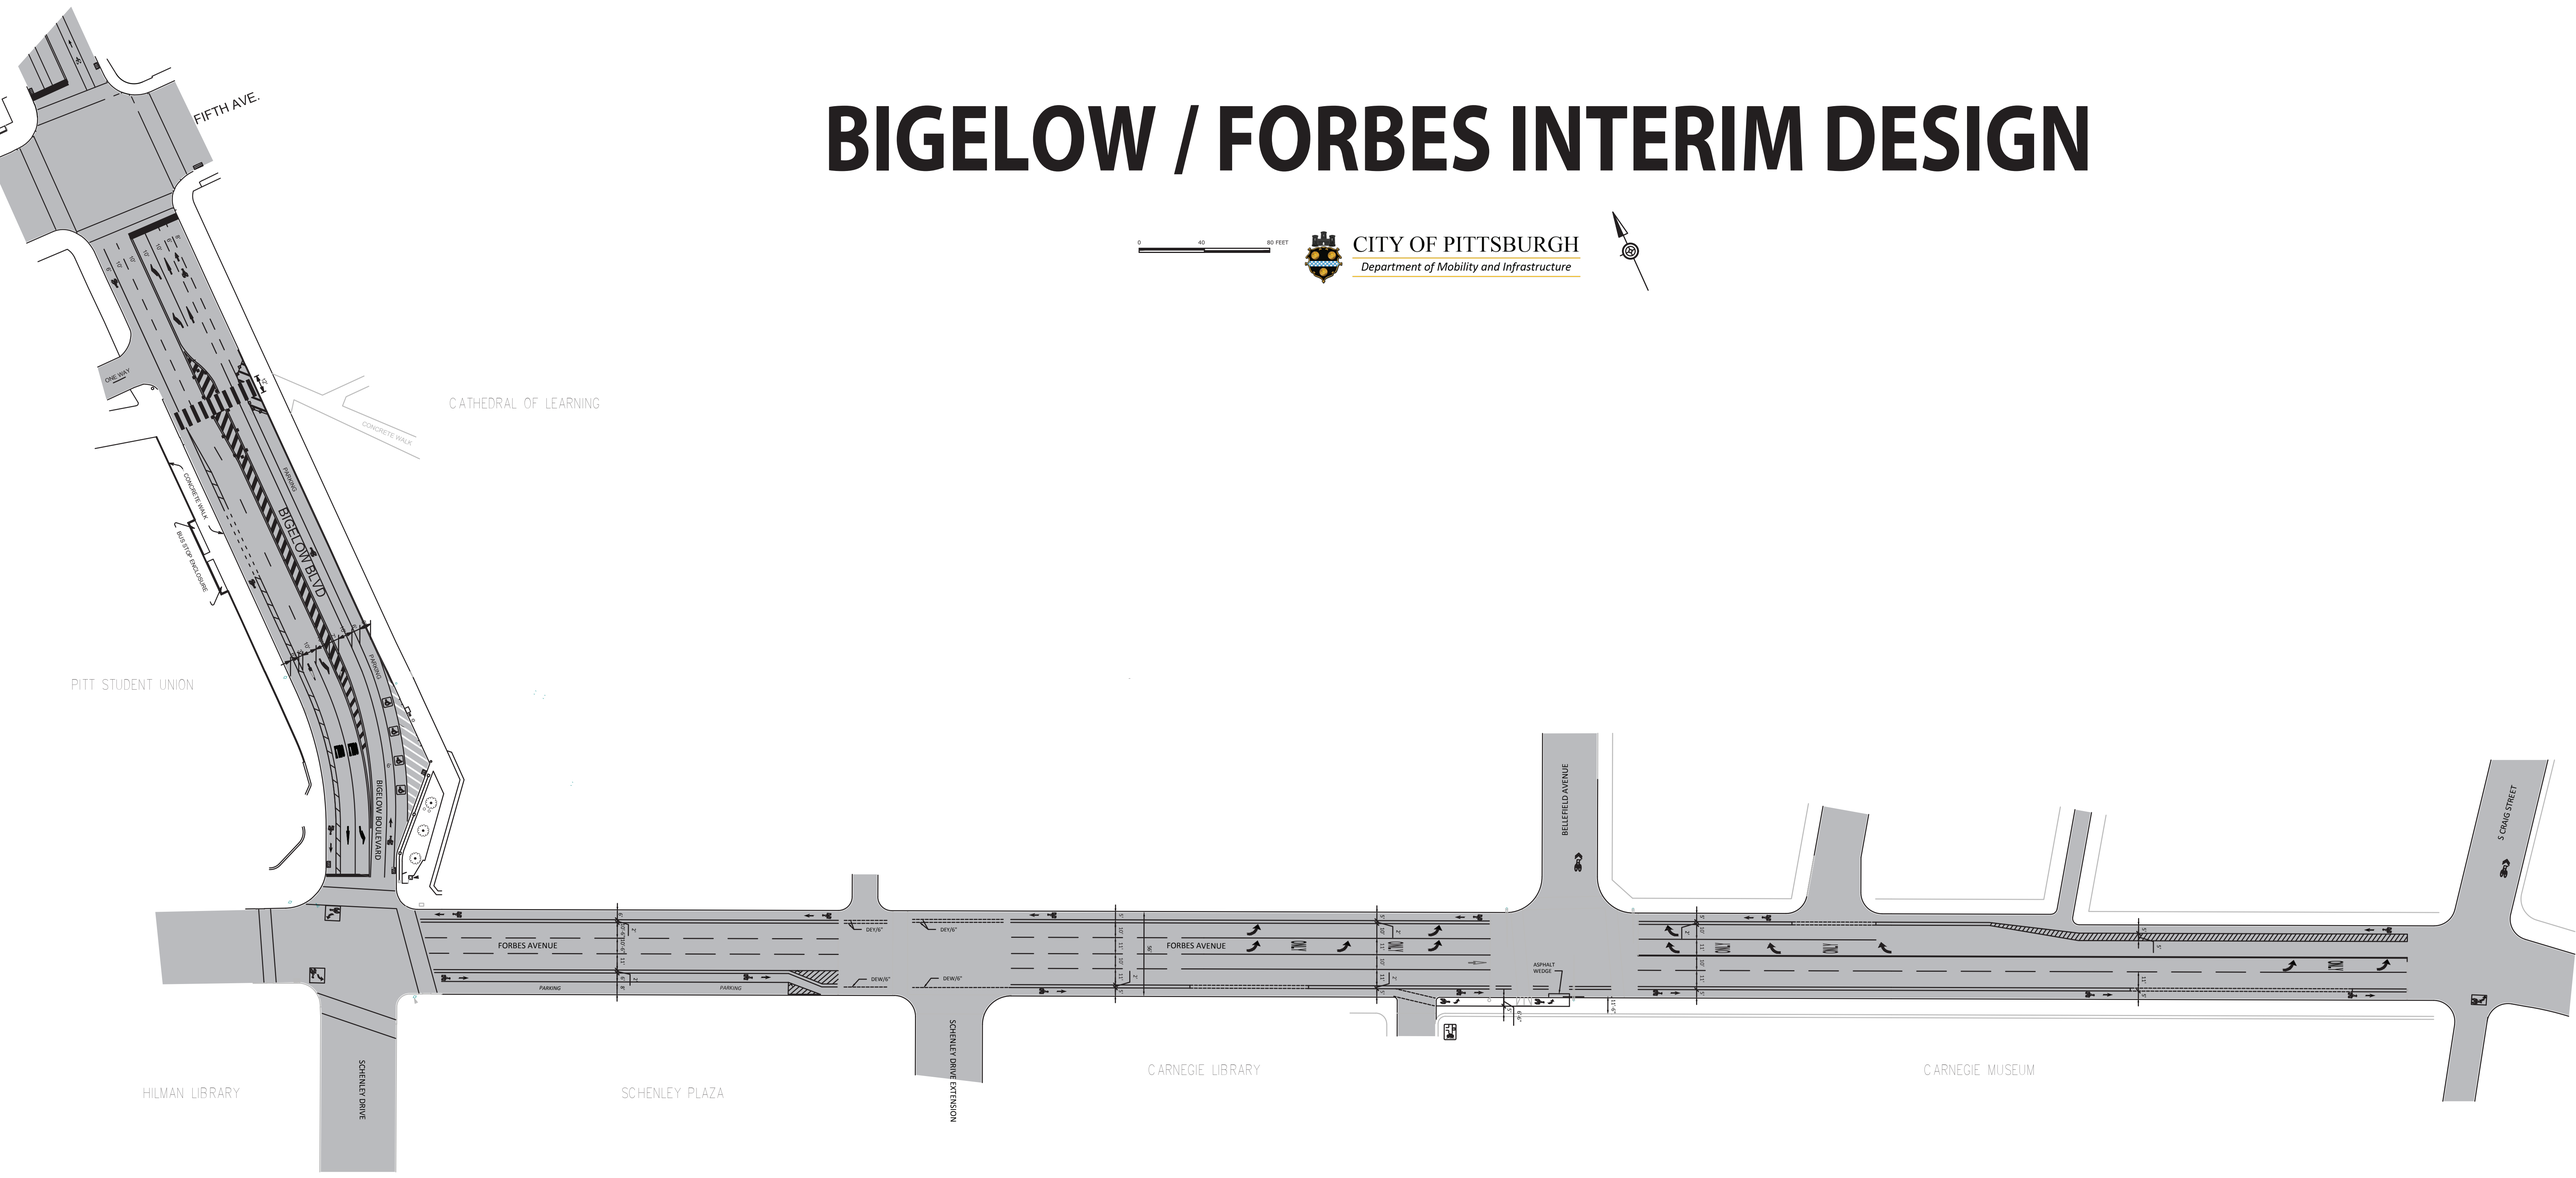
CITY OF PITTSBURGH
Department of Mobility and Infrastructure